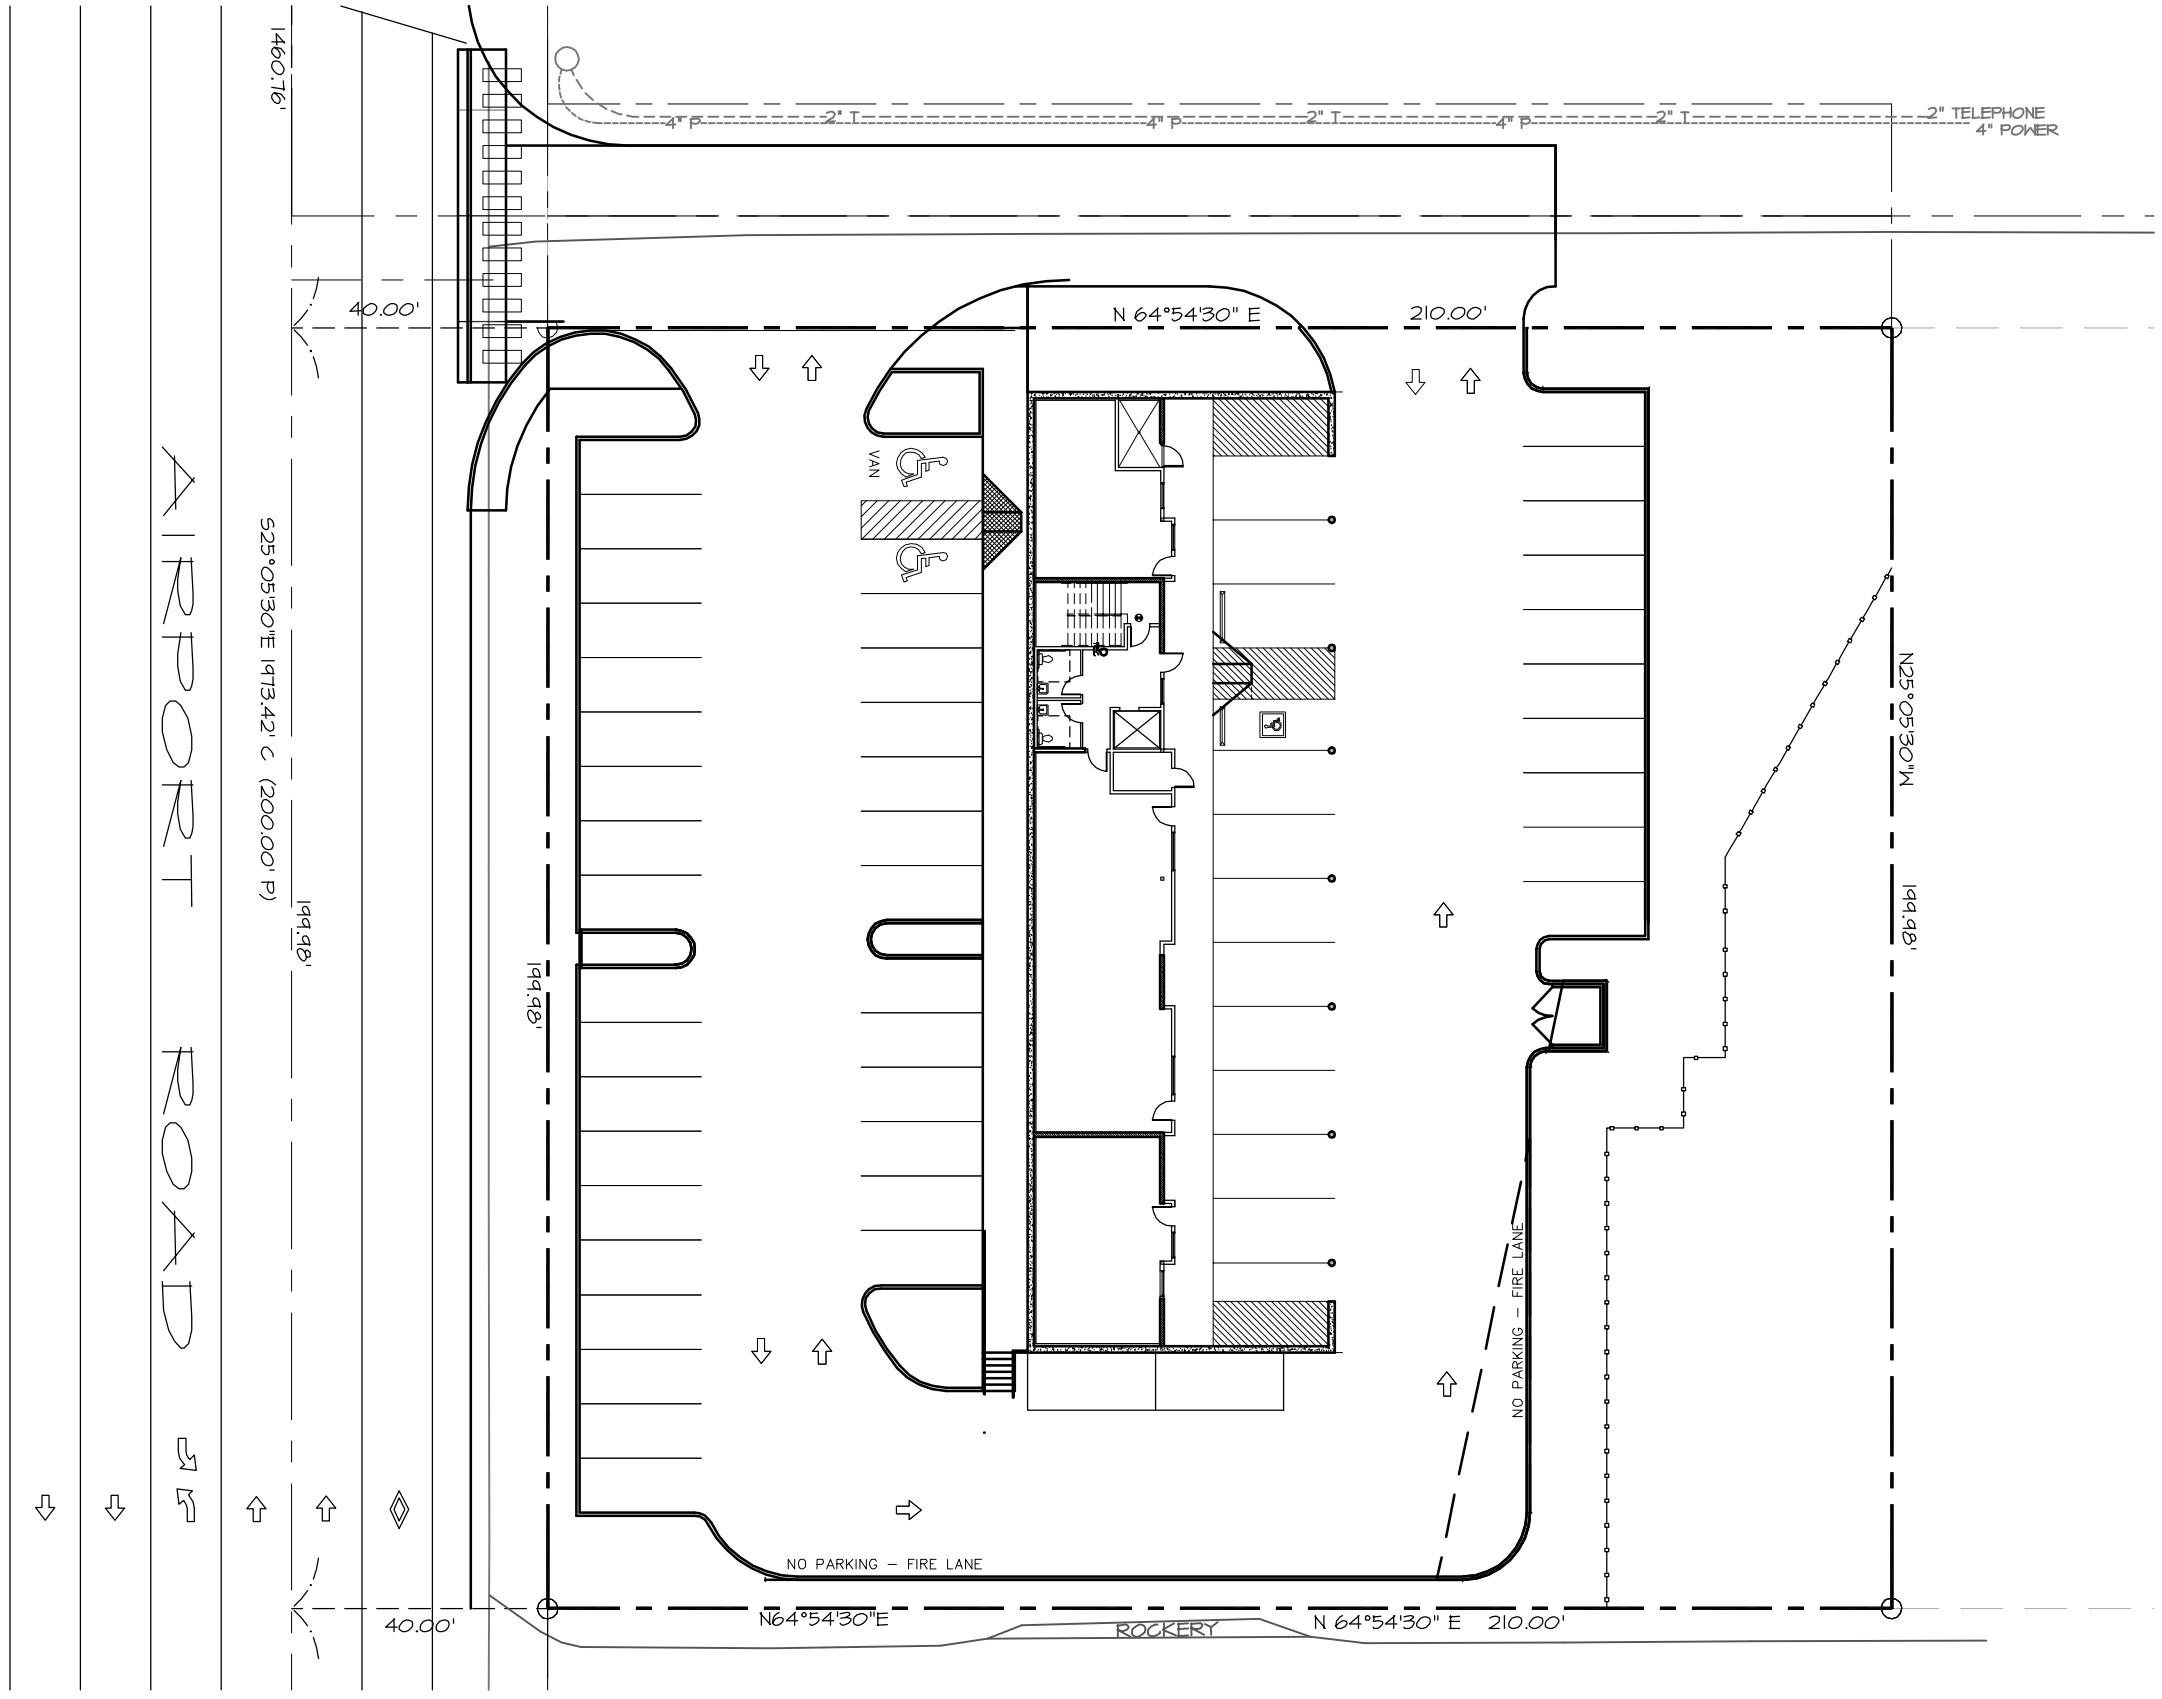

NORTH

SITE PLAN

SCALE: 1" = 30'-0"